

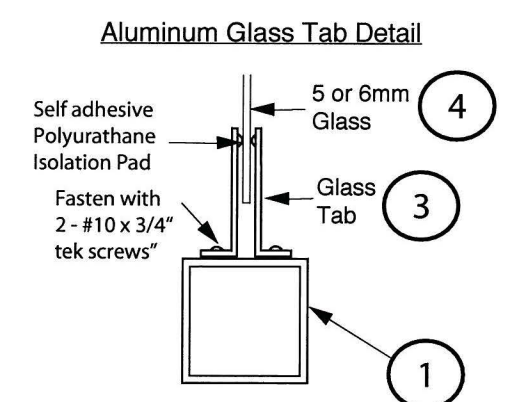
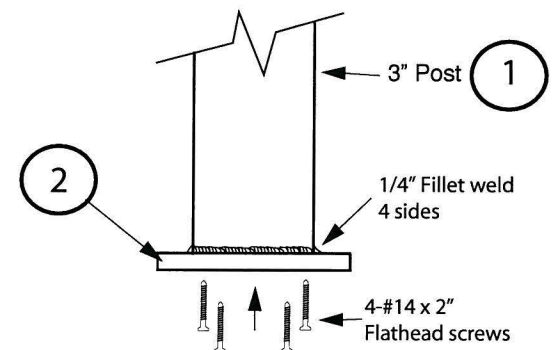


Glass Privacy Screen / Windwall

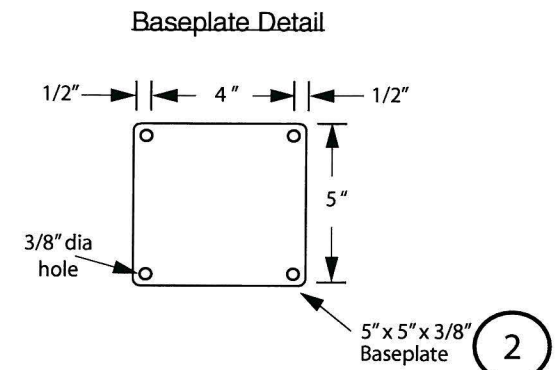

Note: Edge of glass to post gap should be 1 1/2" - 2" (typical)

Note: Post to Substrate fastening detail is not within the scope of this drawing

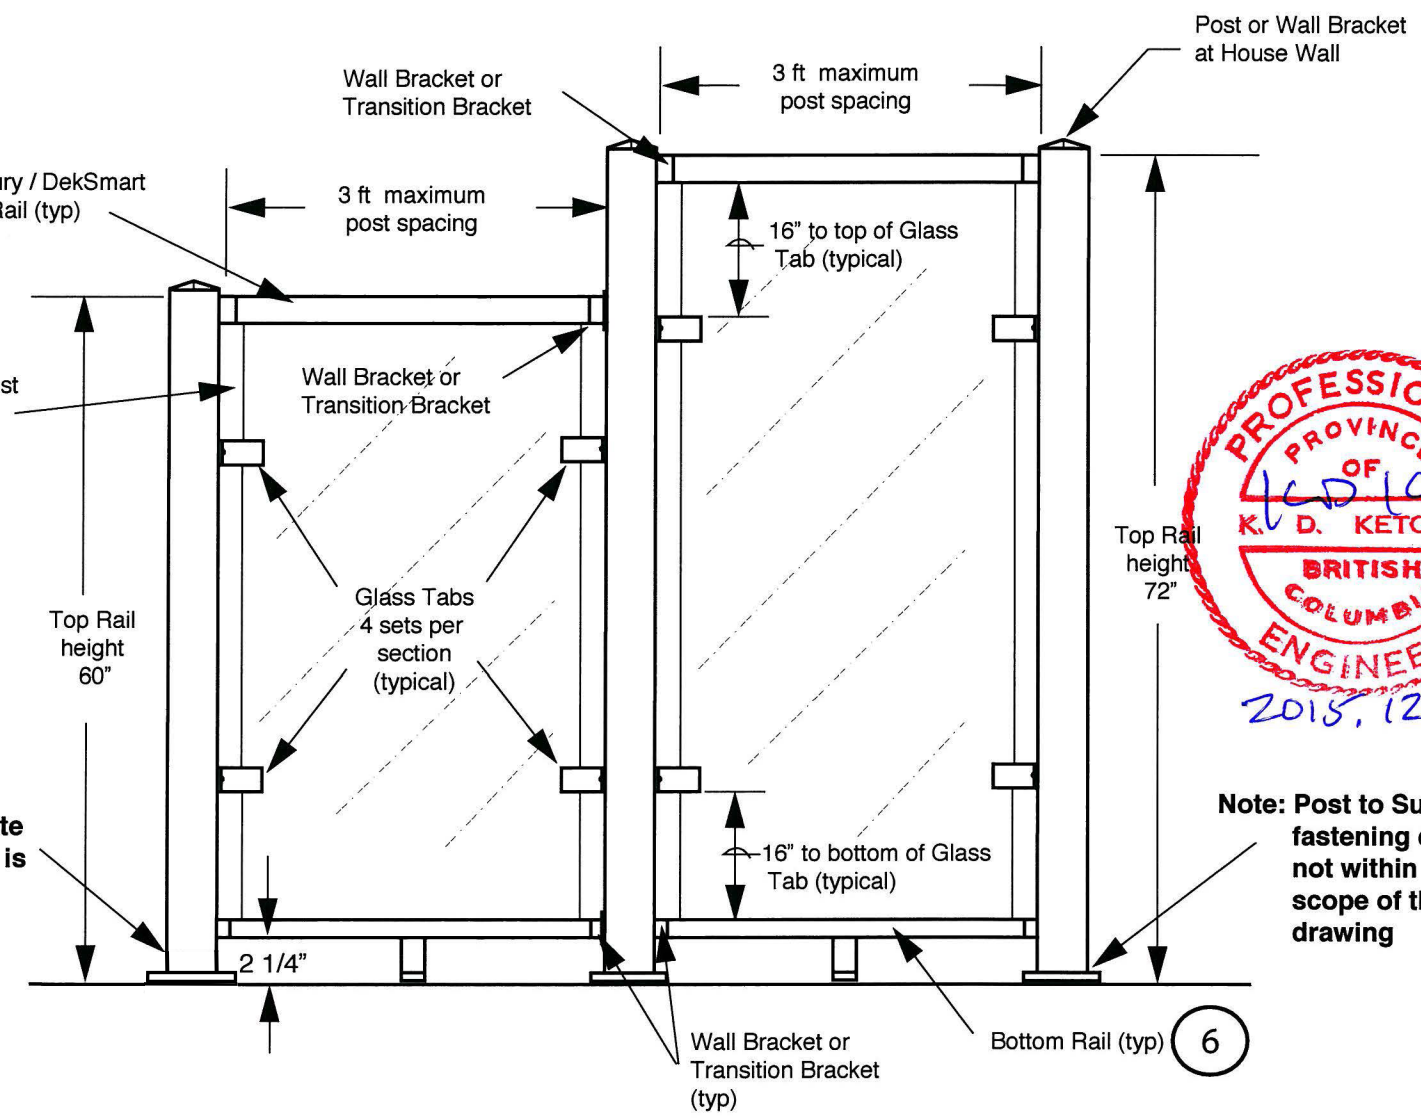

PROFESSIONAL
OF
K. D. KETCHEN
BRITISH
COLUMBIA
ENGINEER
2015.12.08


Notes: 1. This guard system complies with the requirements of Part 4 and Part 9 of the 2010 Canadian Building Code (NBC), 2012 British Columbia Building Code (BCBC) and the 2012 Ontario Building Code (OBC).



9685 Agur St., Summerland, B.C. V0h 1Z2
Phone: (778) 516-6000 • Fax: (778) 516-6003 • Toll Free: 1-877-810-4841

	Description	Thickness	Aluminum Alloy
1	3" Post	.125	6063-T5
2	5" x 5" Baseplate	.375	6061-T6
3	1" x 4" Aluminum Glass Tab	.125	6063-T5
4	5mm or 6mm Tempered Glass		N/A
5	Century / Deksmart Top Rail	.070	6063-T5
6	Bottom Rail	.070	6063-T5

Glass Privacy Screen / Windwall

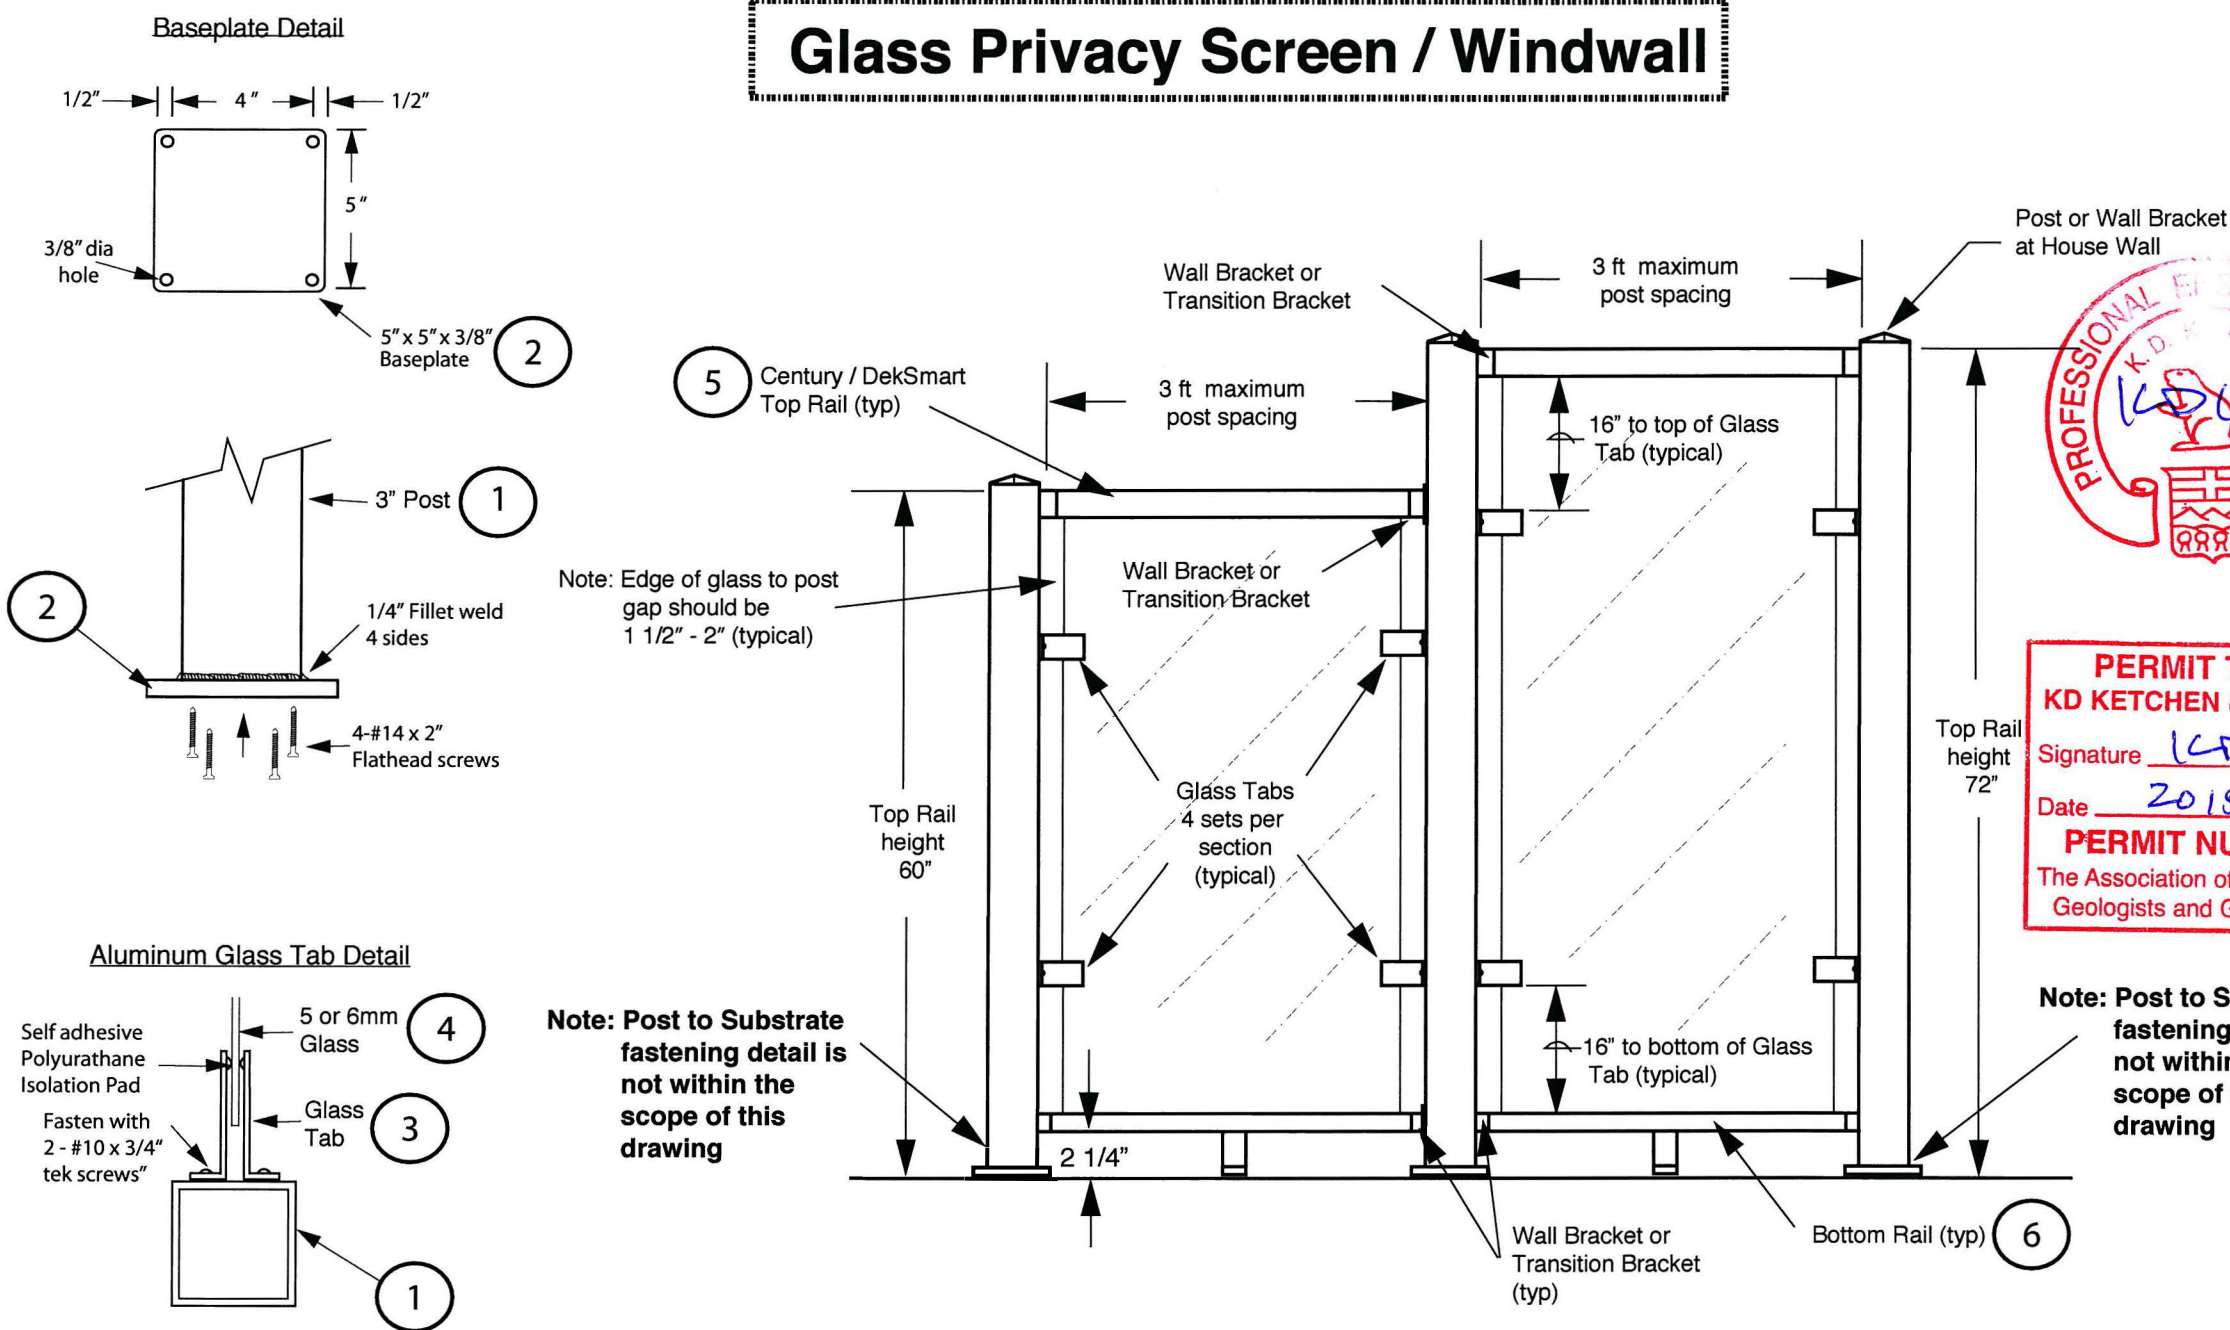

PERMIT TO PRACTICE
KD KETCHEN & ASSOCIATES LTD.
Signature KD Ketchen
Date 2015.12.08
PERMIT NUMBER: P 8183
The Association of Professional Engineers,
Geologists and Geophysicists of Alberta


Notes: 1. This guard system complies with the requirements of Part 4 and Part 9 of the 2010 Canadian Building Code (NBC), 2012 British Columbia Building Code (BCBC) and the 2012 Ontario Building Code (OBC).



9685 Agur St., Summerland, B.C. V0h 1Z2
Phone: (778) 516-6000 • Fax: (778) 516-6003 • Toll Free: 1-877-810-4841

	Description	Thickness	Aluminum Alloy
1	3" Post	.125	6063-T5
2	5" x 5" Baseplate	.375	6061-T6
3	1" x 4" Aluminum Glass Tab	.125	6063-T5
4	5mm or 6mm Tempered Glass		N/A
5	Century / Deksmart Top Rail	.070	6063-T5
6	Bottom Rail	.070	6063-T5

Glass Privacy Screen / Windwall

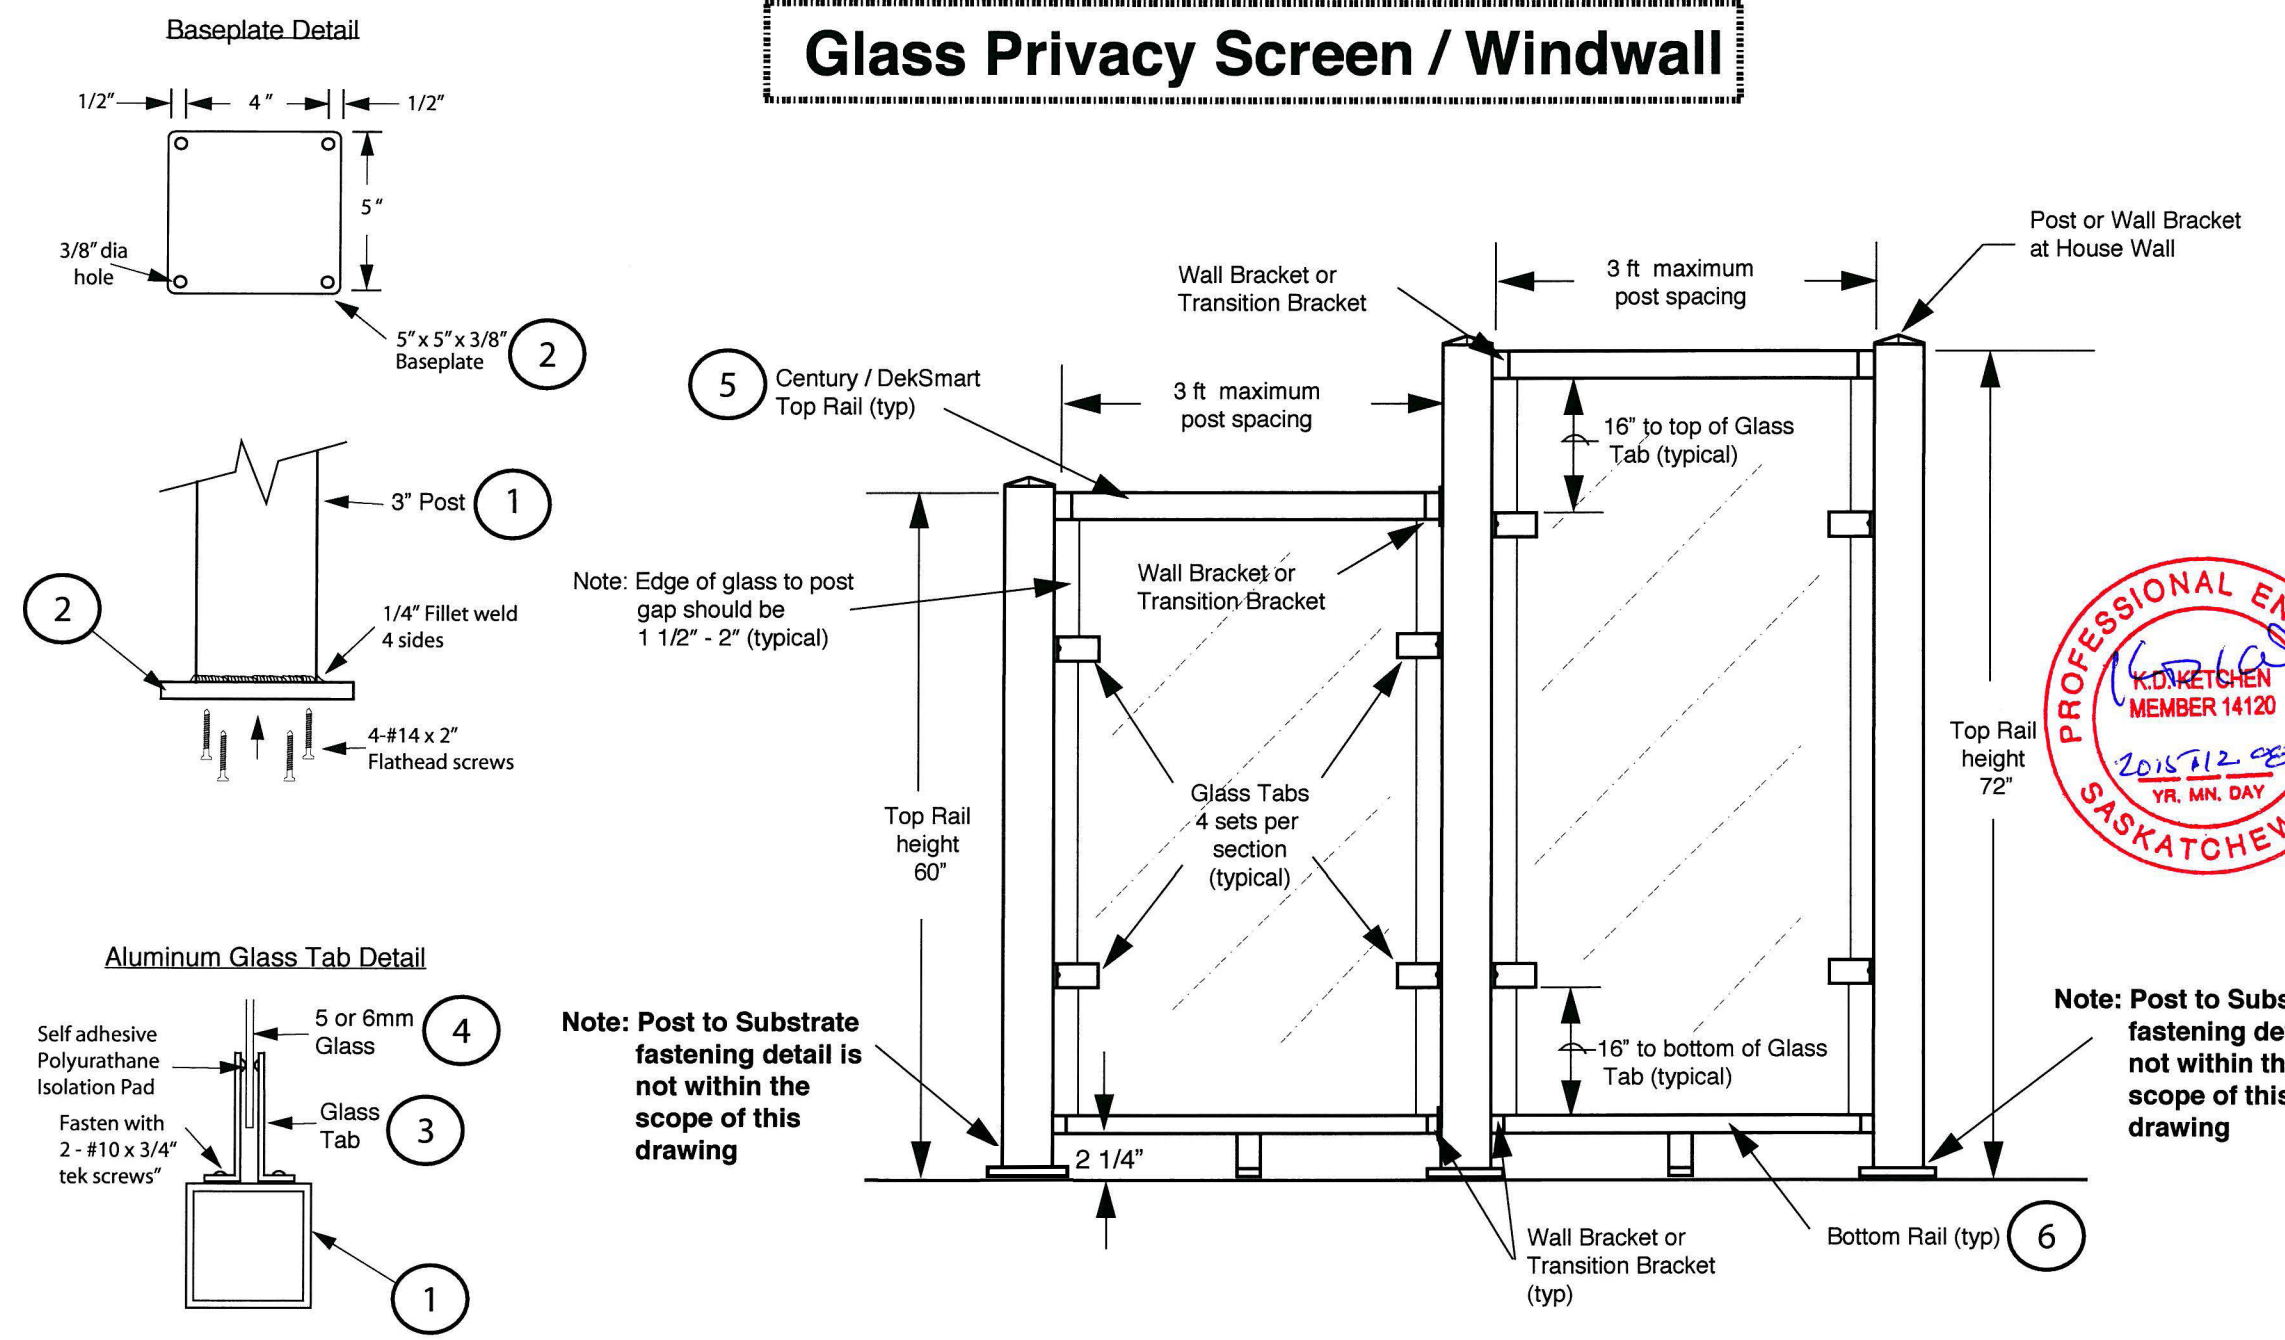

Notes: 1. This guard system complies with the requirements of Part 4 and Part 9 of the 2010 Canadian Building Code (NBC), 2012 British Columbia Building Code (BCBC) and the 2012 Ontario Building Code (OBC).





9685 Agur St., Summerland, B.C. V0h 1Z2
Phone: (778) 516-6000 • Fax: (778) 516-6003 • Toll Free: 1-877-810-4841




	Description	Thickness	Aluminum Alloy
1	3" Post	.125	6063-T5
2	5" x 5" Baseplate	.375	6061-T6
3	1" x 4" Aluminum Glass Tab	.125	6063-T5
4	5mm or 6mm Tempered Glass		N/A
5	Century / Deksmart Top Rail	.070	6063-T5
6	Bottom Rail	.070	6063-T5

Glass Privacy Screen / Windwall

Baseplate Detail

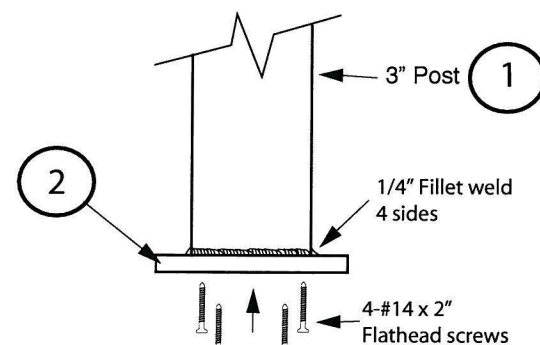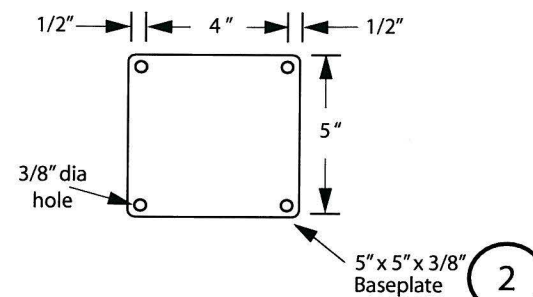


Aluminum Glass Tab Detail

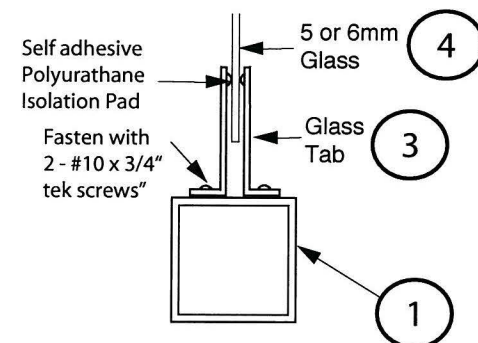

Note: Edge of glass to post gap should be 1 1/2" - 2" (typical)

Note: Post to Substrate fastening detail is not within the scope of this drawing

Post or Wall Bracket at House Wall

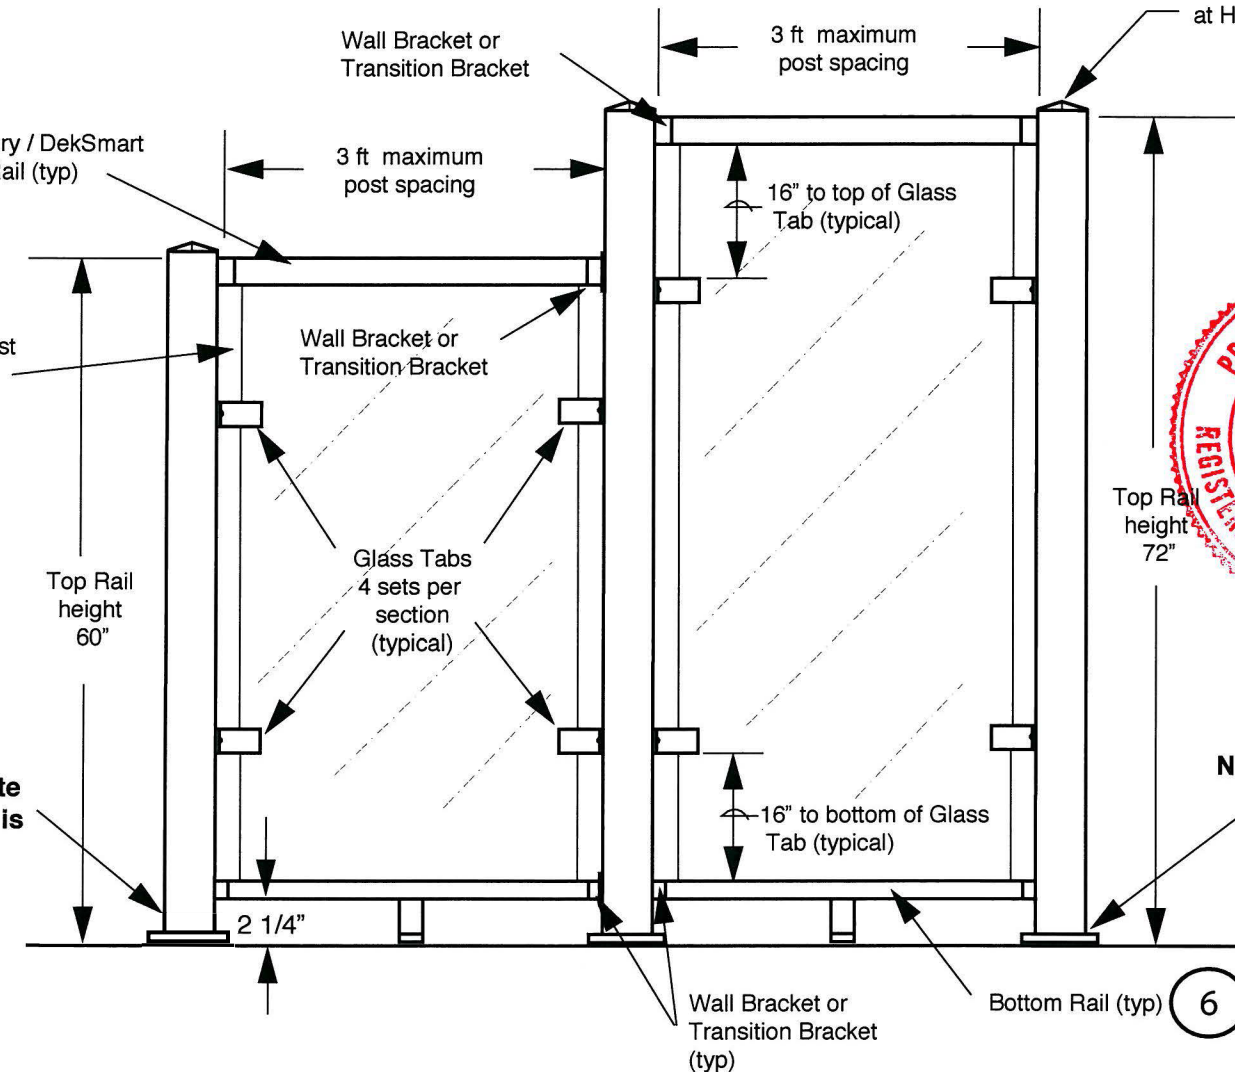

Note: Post to Substrate fastening detail is not within the scope of this drawing


Notes: 1. This guard system complies with the requirements of Part 4 and Part 9 of the 2010 Canadian Building Code (NBC), 2012 British Columbia Building Code (BCBC) and the 2012 Ontario Building Code (OBC).



9685 Agur St., Summerland, B.C. V0h 1Z2
Phone: (778) 516-6000 • Fax: (778) 516-6003 • Toll Free: 1-877-810-4841

	Description	Thickness	Aluminum Alloy
1	3" Post	.125	6063-T5
2	5" x 5" Baseplate	.375	6061-T6
3	1" x 4" Aluminum Glass Tab	.125	6063-T5
4	5mm or 6mm Tempered Glass		N/A
5	Century / Deksmart Top Rail	.070	6063-T5
6	Bottom Rail	.070	6063-T5

Glass Privacy Screen / Windwall

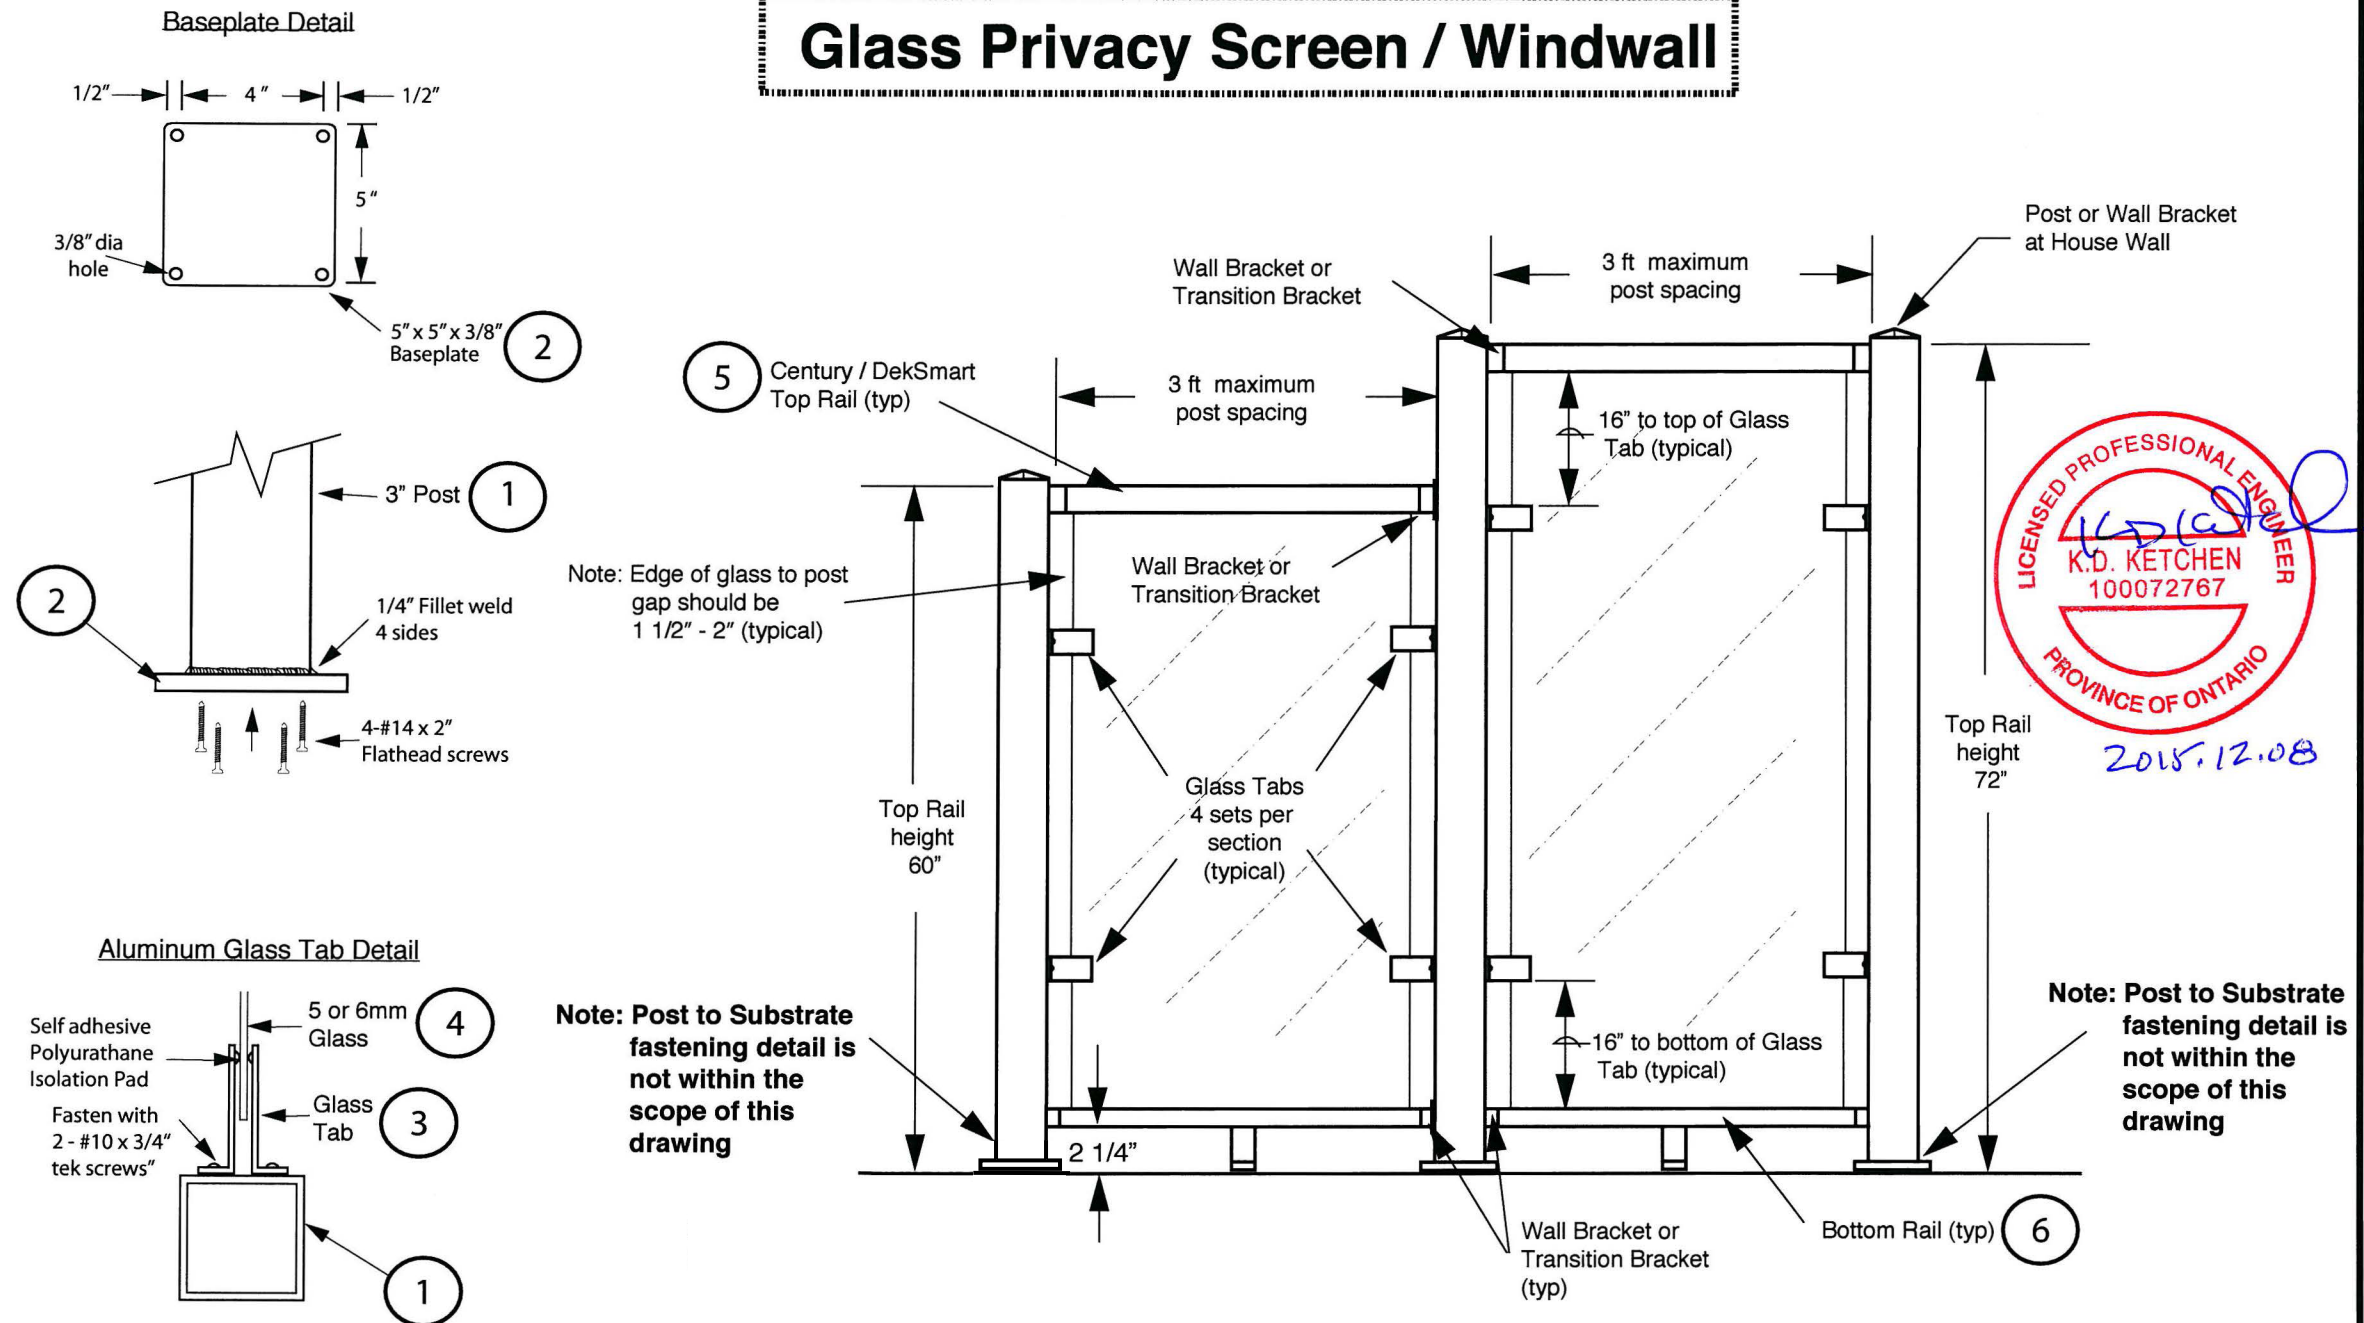

Notes: 1. This guard system complies with the requirements of Part 4 and Part 9 of the 2010 Canadian Building Code (NBC), 2012 British Columbia Building Code (BCBC) and the 2012 Ontario Building Code (OBC).



9685 Agur St., Summerland, B.C. V0h 1Z2
Phone: (778) 516-6000 • Fax: (778) 516-6003 • Toll Free: 1-877-810-4841

	Description	Thickness	Aluminum Alloy
1	3" Post	.125	6063-T5
2	5" x 5" Baseplate	.375	6061-T6
3	1" x 4" Aluminum Glass Tab	.125	6063-T5
4	5mm or 6mm Tempered Glass		N/A
5	Century / Deksmart Top Rail	.070	6063-T5
6	Bottom Rail	.070	6063-T5